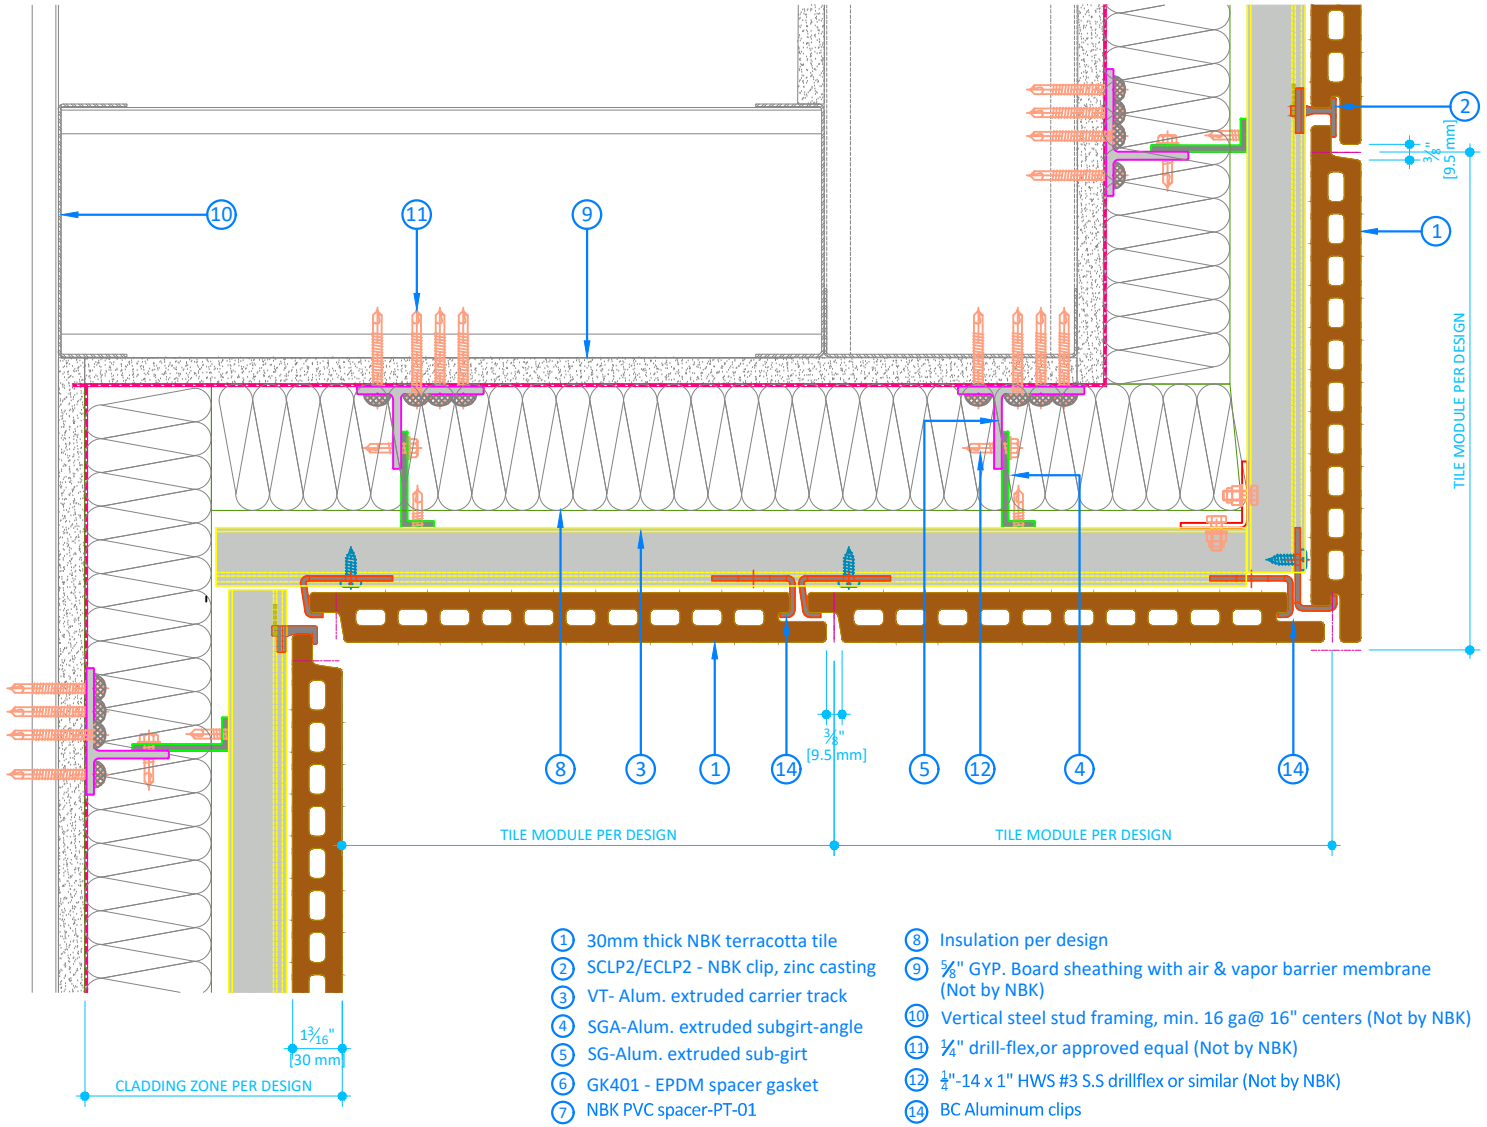

1. 30mm thick NBK terracotta tile
2. SCLP2/ECLP2 - NBK clip, zinc casting
3. VT- Alum. extruded carrier track
4. SGA-Alum. extruded subgirt-angle
5. SG-Alum. extruded sub-girt
6. GK401 - EPDM spacer gasket
7. NBK PVC spacer-PT-01
8. Insulation per design
9. 5/8" GYP. Board sheathing with air & vapor barrier membrane (Not by NBK)
10. Vertical steel stud framing, min. 16 ga@ 16" centers (Not by NBK)
11. 1/4" drill-flex,or approved equal (Not by NBK)
12. 1/4"-14 x 1" HWS #3 S.S drillflex or similar (Not by NBK)
14. BC Aluminum clips

CLIENT:

SCALE 1:4

PROJECT NUMBER:

PROJECT:
STANDARD DETAILS
TERRART 30

DRAWING NAME:
STUDWALL DETAILS

DRAWING REFERENCE:
TYPICAL SOFFIT

PROJECT MANAGER:

PRINT DATE – PRINT TIME:
September 3, 2020 -- 08:13

DATE:
Juni 21, 2019

SHEET NUMBER:
NBK-30-06

REVISION:

NBK ARCHITECTURAL TERRACOTTA
A Hunter Douglas Company

SALES & OPERATIONS
NBK North America
40 Tioga Way Suite 250
Mablehead MA 01945 US
TELEPHONE: +1-7816392662
FAX: +1-7816398055