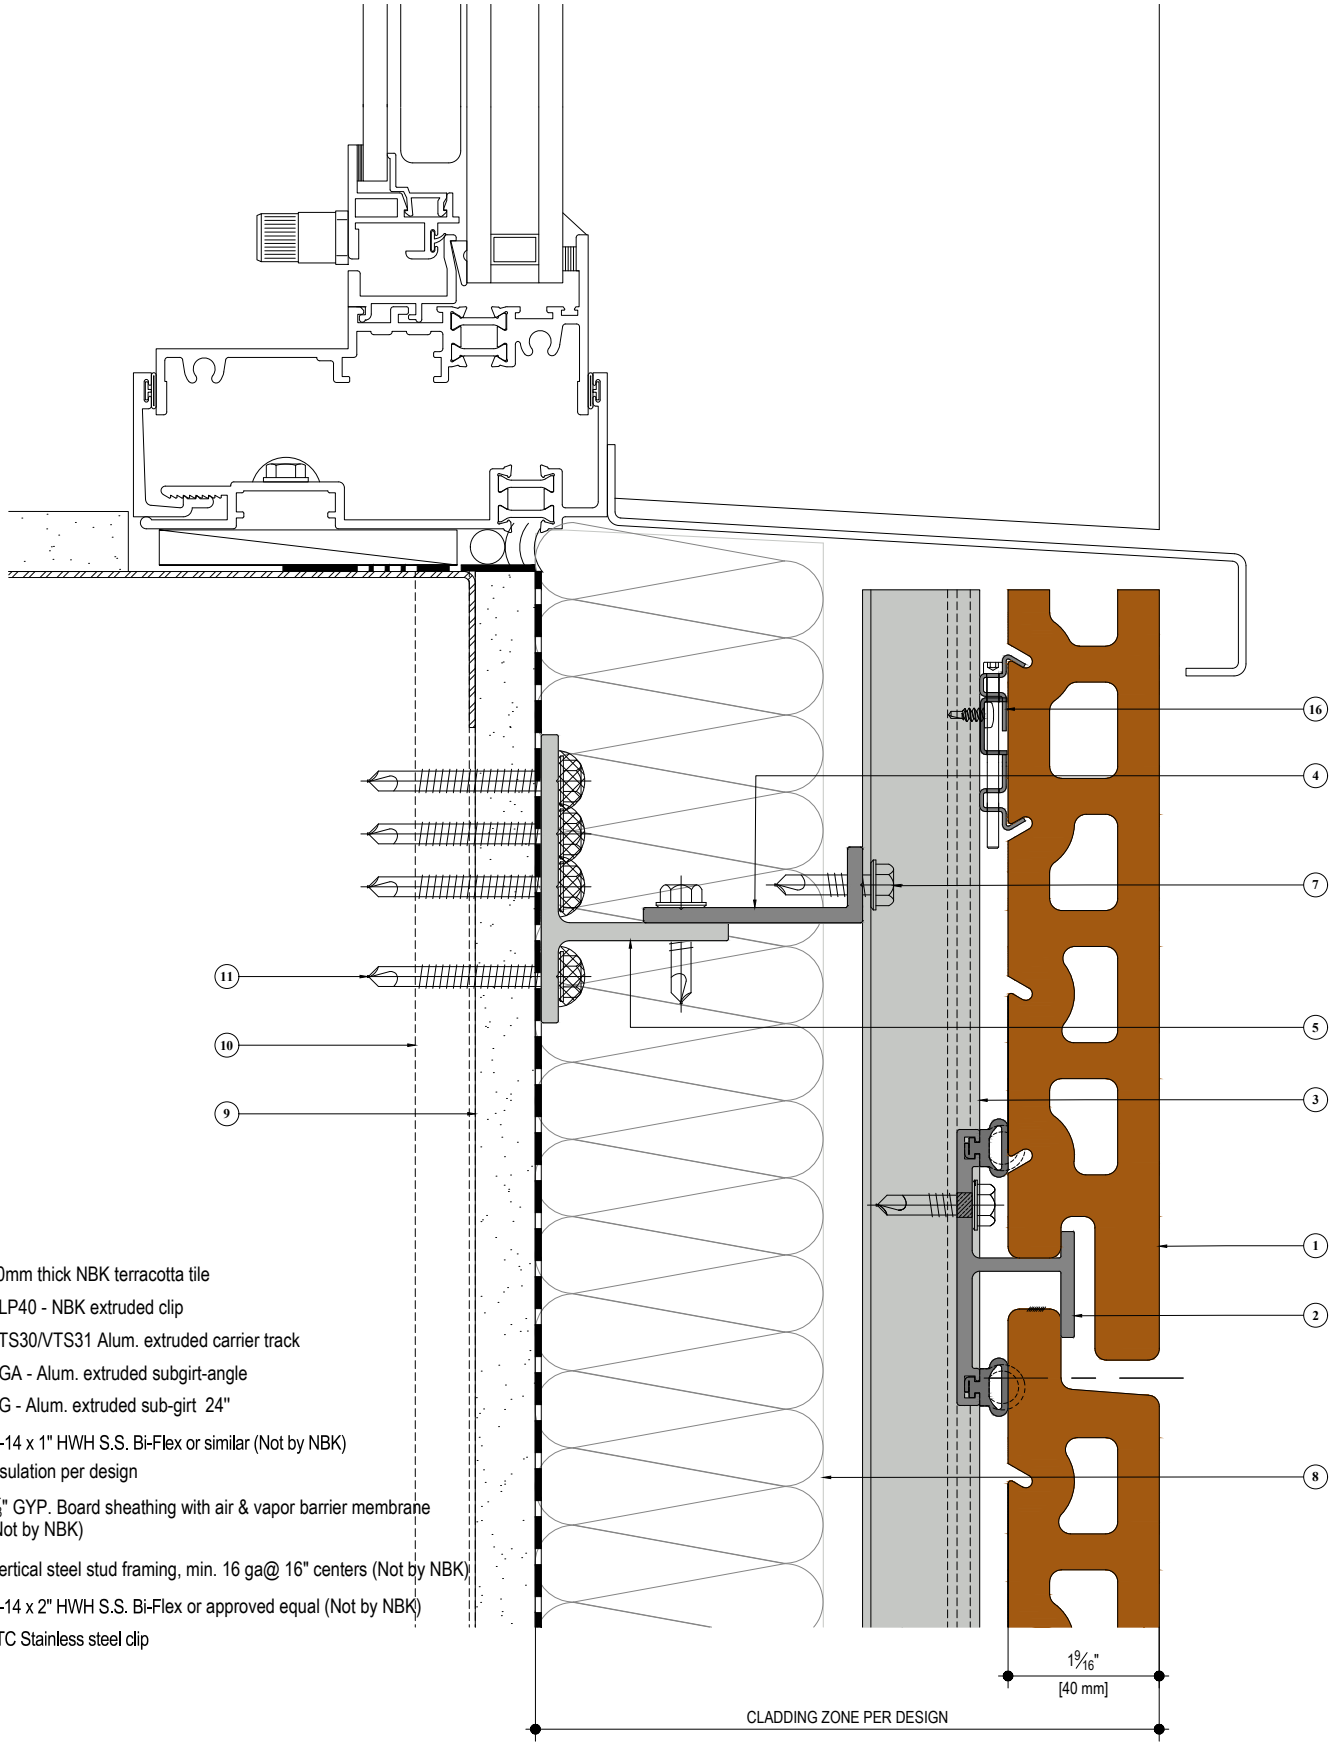

1. 40mm thick NBK terracotta tile
2. CLP40 - NBK extruded clip
3. VTS30/VTS31 Alum. extruded carrier track
4. SGA - Alum. extruded subgirt-angle
5. SG - Alum. extruded sub-girt 24"
7. $\frac{1}{4}$"-14 x 1" HWH S.S. Bi-Flex or similar (Not by NBK)
8. Insulation per design
9. $\frac{5}{8}$" GYP. Board sheathing with air & vapor barrier membrane (Not by NBK)
10. Vertical steel stud framing, min. 16 ga@ 16" centers (Not by NBK)
11. $\frac{1}{4}$"-14 x 2" HWH S.S. Bi-Flex or approved equal (Not by NBK)
16. JTC Stainless steel clip

SYSTEM:	DETAIL:	DETAIL NUMBER:
TERRART 40	**STANDARD STUDWALL DETAIL**	**NBK-HS-40-12b**
TILE DIRECTION:	DRAWING REFERENCE:	SCALE:
HORIZONTAL	**TYPICAL SILL WITH CUT TILE**	**1:2**

COPYRIGHT: © 2022 All rights reserved

NBK ARCHITECTURAL TERRACOTTA
A Hunter Douglas Company

NBK North America

10 Federal Street, Second Floor
Salem, MA 01970
Telephone: +1 (781) 639 2662
www.nbkterracotta.com