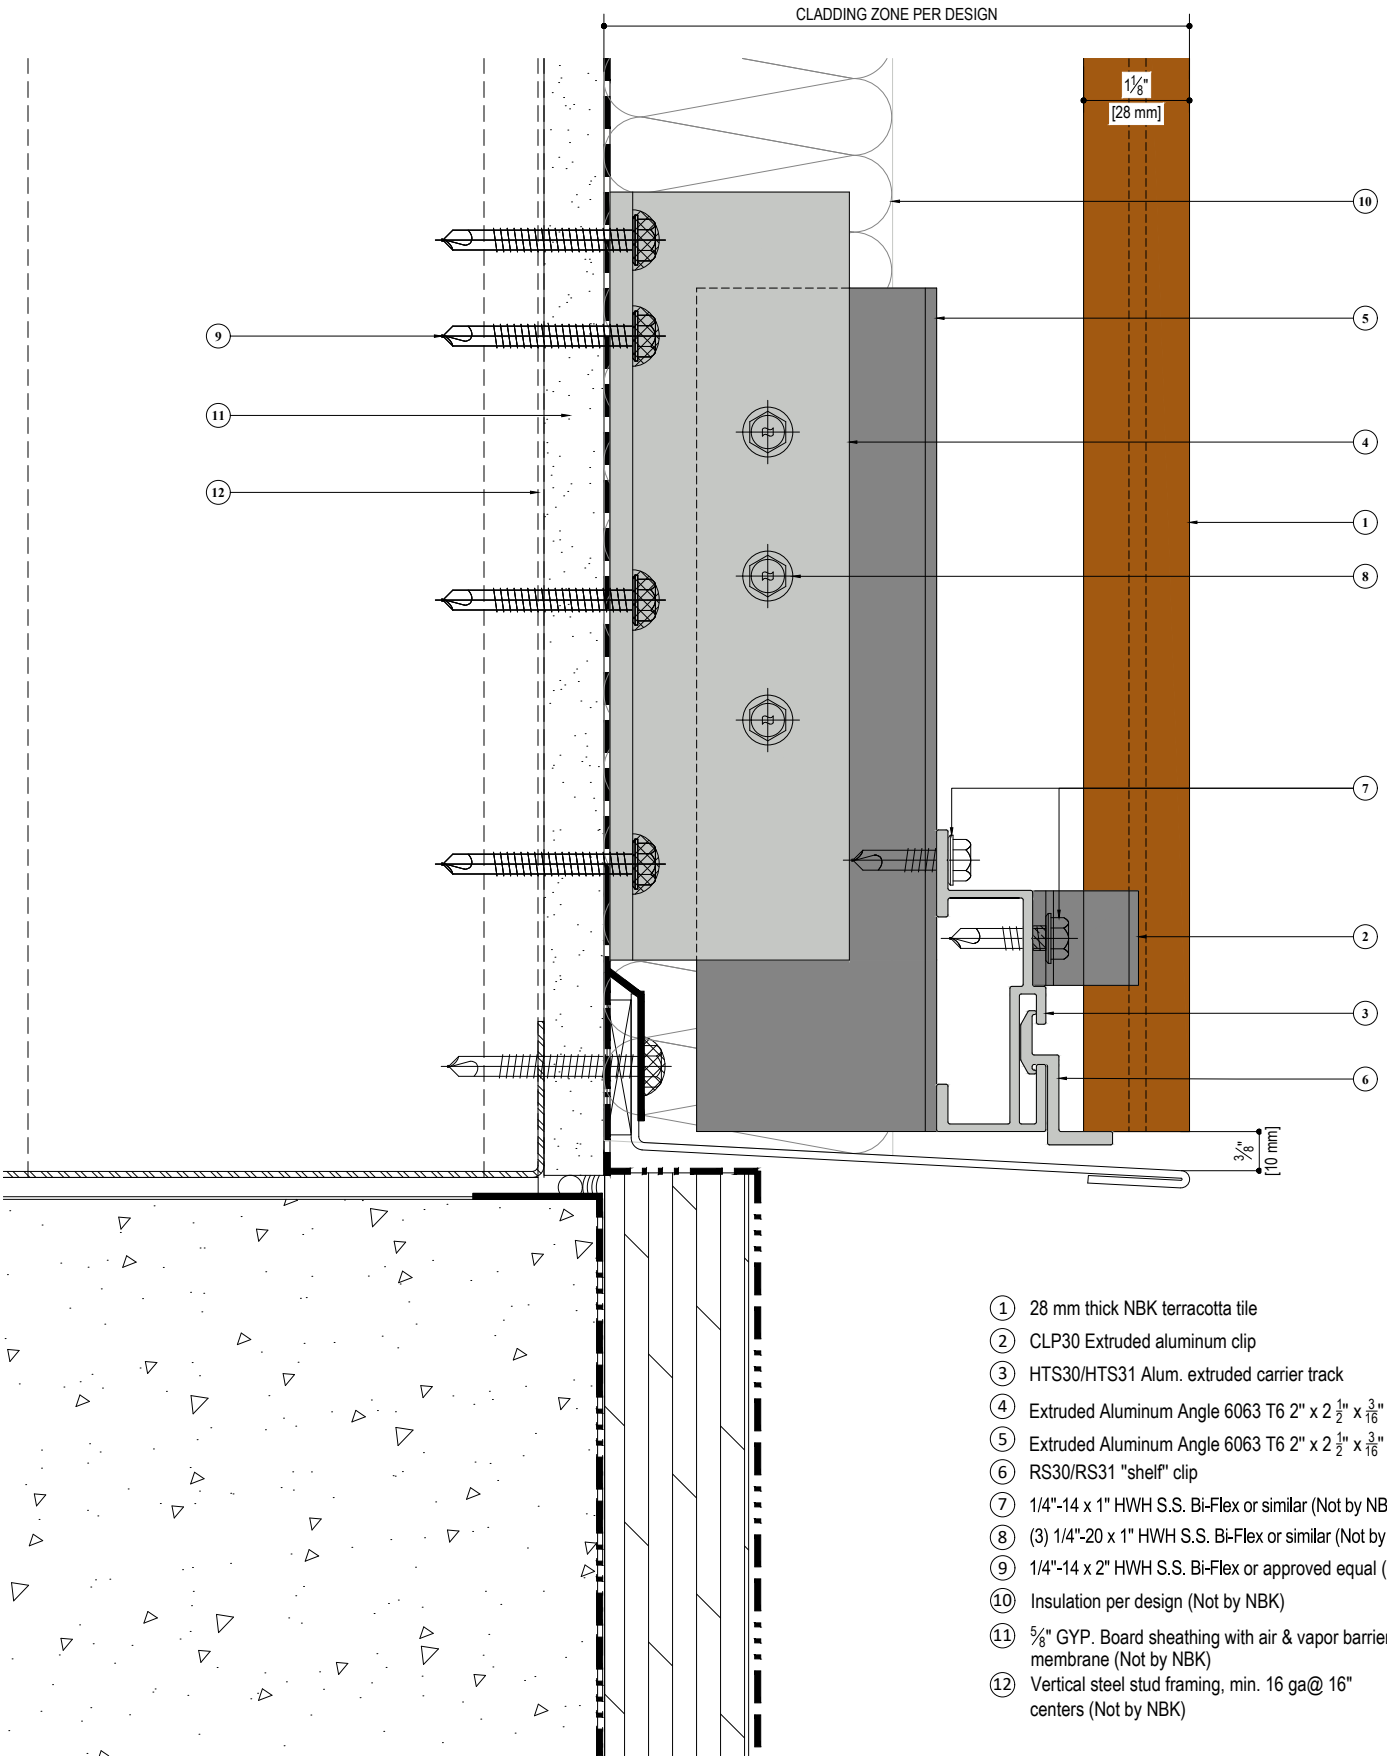

1. 28 mm thick NBK terracotta tile
2. CLP30 Extruded aluminum clip
3. HTS30/HTS31 Alum. extruded carrier track
4. Extruded Aluminum Angle 6063 T6 2" x 2 1/2" x 3/16" 'x 0'-8"
5. Extruded Aluminum Angle 6063 T6 2" x 2 1/2" x 3/16" x 0'-6"
6. RS30/RS31 "shelf" clip
7. 1/4"-14 x 1" HWH S.S. Bi-Flex or similar (Not by NBK)
8. (3) 1/4"-20 x 1" HWH S.S. Bi-Flex or similar (Not by NBK)
9. 1/4"-14 x 2" HWH S.S. Bi-Flex or approved equal (Not by NBK)
10. Insulation per design (Not by NBK)
11. 5/8" GYP. Board sheathing with air & vapor barrier membrane (Not by NBK)
12. Vertical steel stud framing, min. 16 ga@ 16" centers (Not by NBK)

SYSTEM:	DETAIL:	DETAIL NUMBER:
TERRART 28	**STANDARD STUDWALL DETAIL**	**NBK-VS-28-13**
TILE DIRECTION:	DRAWING REFERENCE:	SCALE:
VERTICAL	**HORIZONTAL SECTION**	**1:2**

COPYRIGHT: © 2022 All rights reserved

NBK ARCHITECTURAL TERRACOTTA
A Hunter Douglas Company

NBK North America

10 Federal Street, Second Floor
Salem, MA 01970
Telephone: +1 (781) 639 2662
www.nbkterracotta.com